# PLAT OF SURVEY

## PART OF THE WEST HALF OF THE WEST HALF OF THE SOUTHWEST QUARTER OF SECTION 32, TOWNSHIP 5 NORTH, RANGE 1 WEST OF THE THIRD PRINCIPAL MERIDIAN, FAYETTE COUNTY, ILLINOIS, LYING SOUTH OF THE OLD CARLYLE ROAD

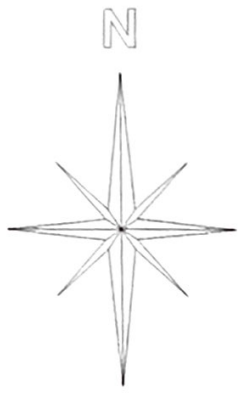


**LEGEND:**

- IRON PIN SET
- IRON PIN FOUND
- R.O.W. MON. FOUND
- BRASS CAP MON. FOUND

Graphic Scale

300' 0 150' 300' 600'

1" = 300'

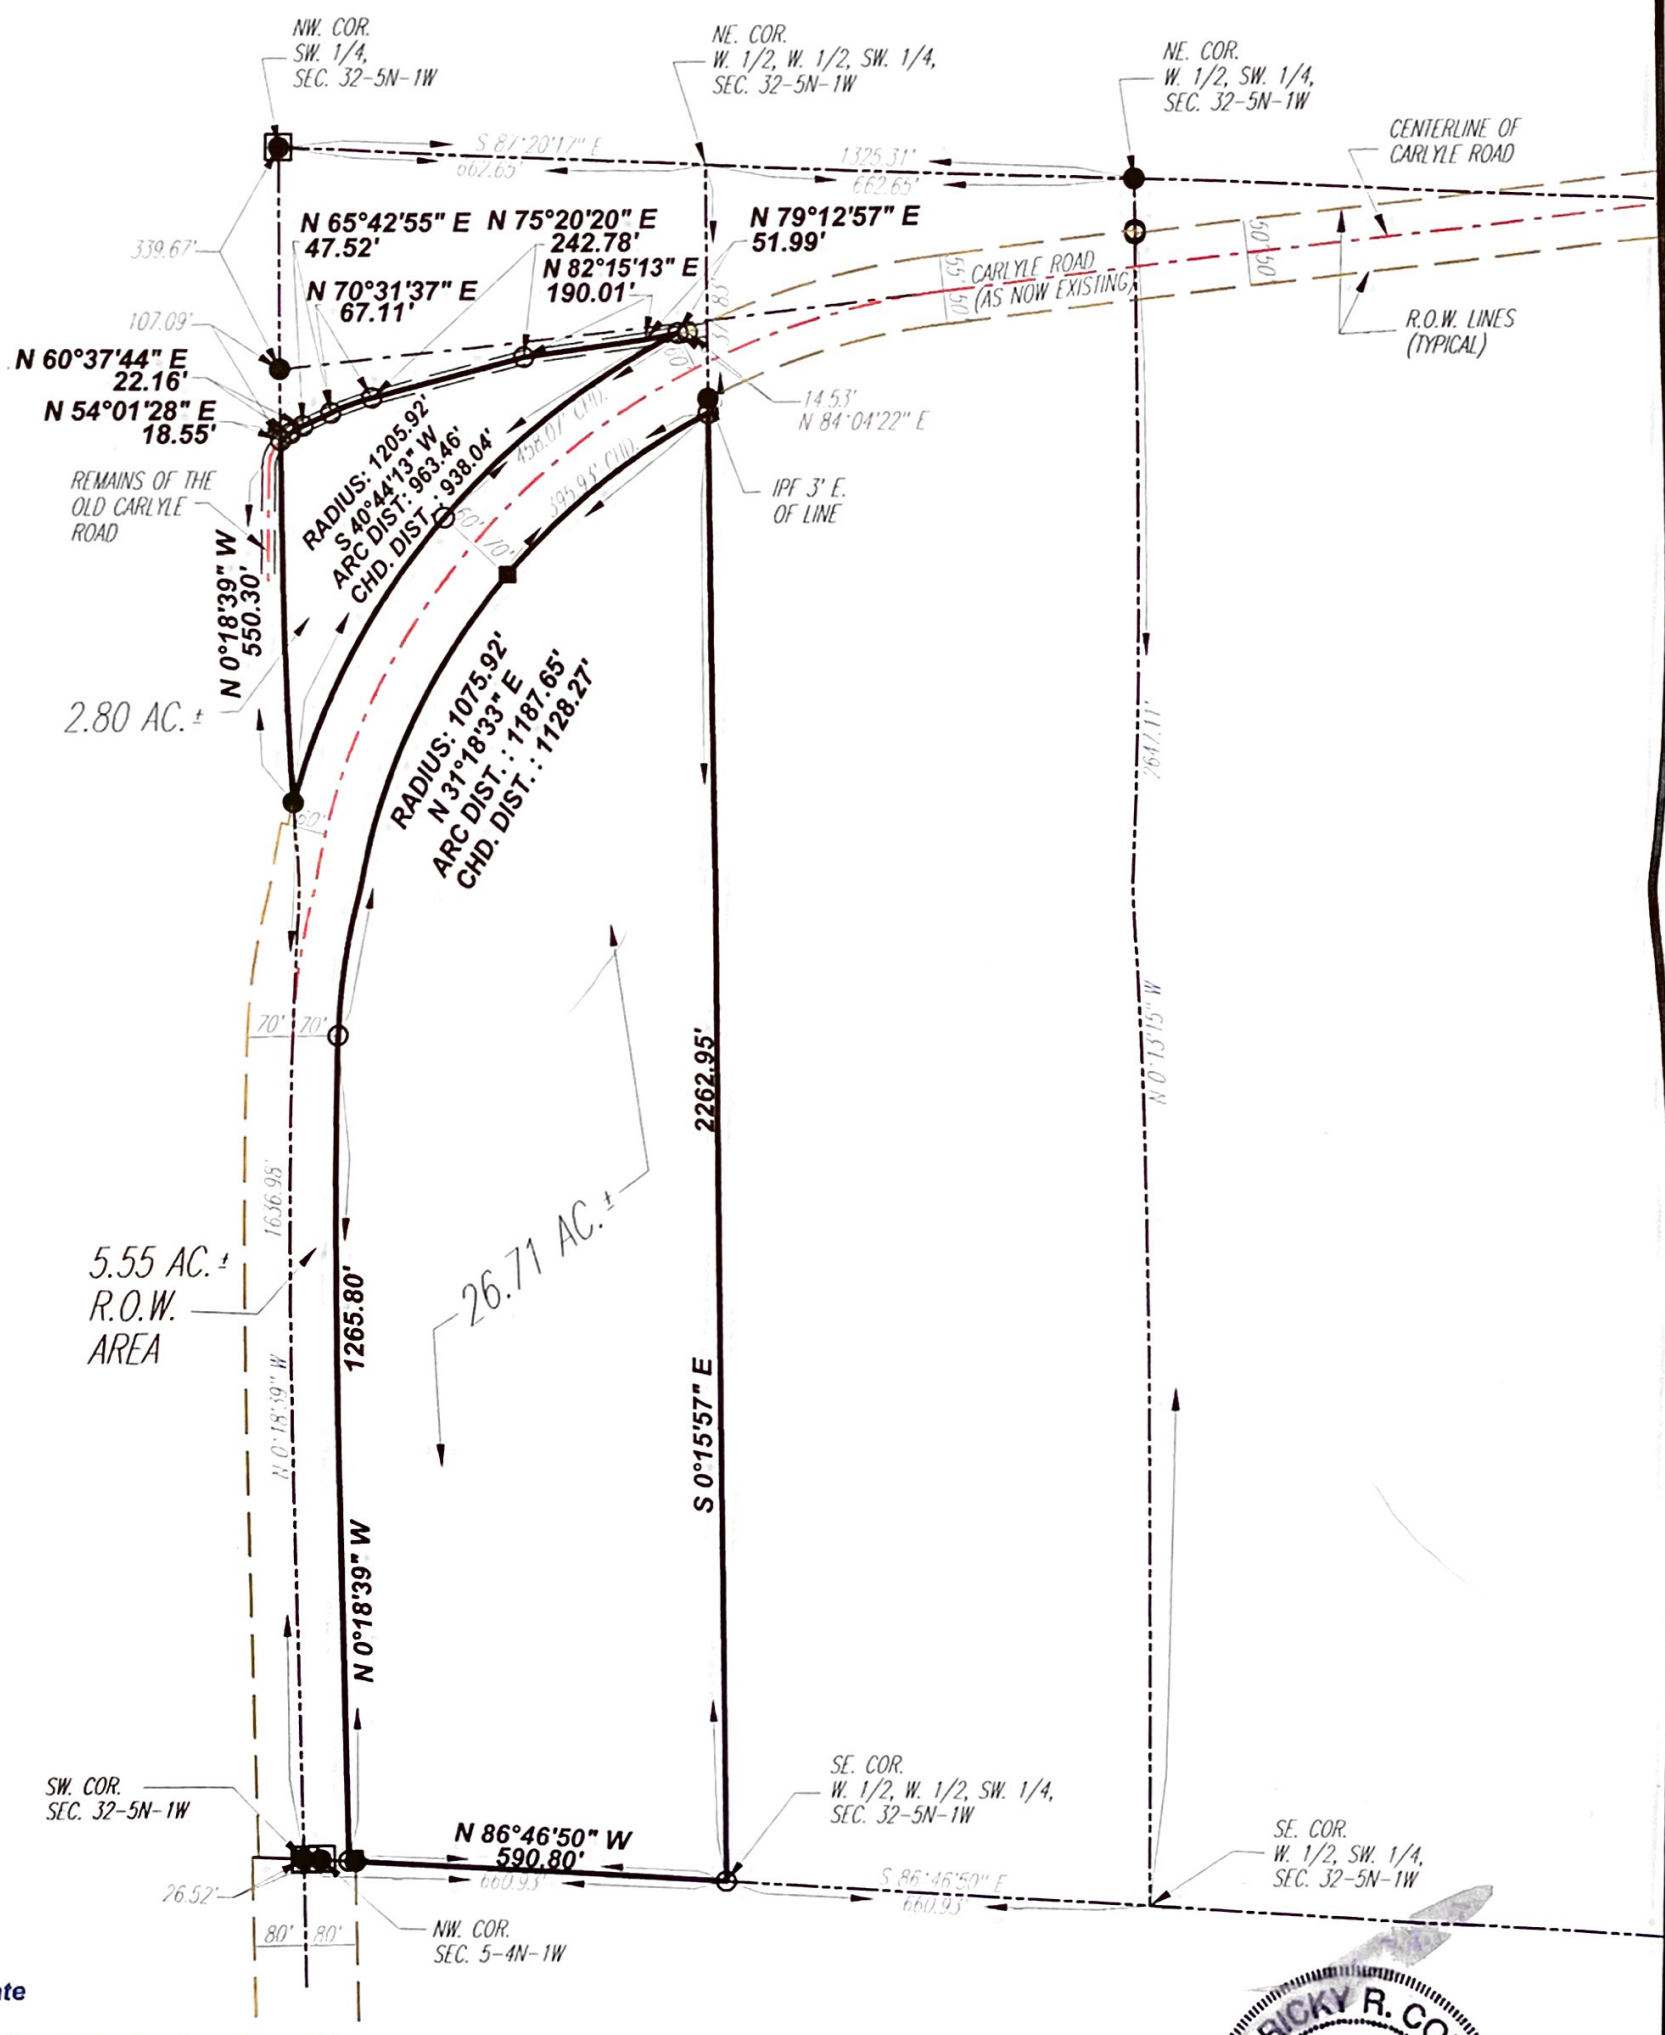


**Surveyor's Certificate**

I, Ricky R. Cox, an Illinois Professional Land Surveyor Number 3031, do hereby certify that this plat correctly represents a survey performed by me on January 13, 2012, and the results are hereon shown to the best of my knowledge and belief and conform to the current Illinois Minimum Standards for Boundary Surveys.

Ricky R. Cox
Illinois Professional Land Surveyor
Number 3031

JAN. 25, 2012 License Expires: Nov. 30, 2012

**NOTES:**

BASIS OF BEARINGS ASSUMED

JOB NO. : 12-01-03 (Paul Newberry Survey)

SUBJECT TO ANY AND ALL EASEMENTS, RESTRICTIONS AND RIGHT OF WAYS OF RECORD AND/OR OF EXISTENCE IF ANY.

REPRODUCTION OR USE OF THIS PLAT IN ANY MANNER IS STRICTLY PROHIBITED UNLESS WRITTEN PERMISSION IS OBTAINED FROM RICKY R. COX LAND SURVEYING, UNLESS THIS PLAT IS RECORDED AT THE PROPER RECORDING AGENCY, AND BECOMES OF PUBLIC RECORD.

RICKY R. COX 3031 PROFESSIONAL LAND SURVEYOR STATE OF ILLINOIS VANDALIA, ILLINOIS

RICKY R. COX
ILLINOIS PROFESSIONAL LAND SURVEYOR
1102 N. 5TH ST.
VANDALIA, IL 62471
(618) 283-2637